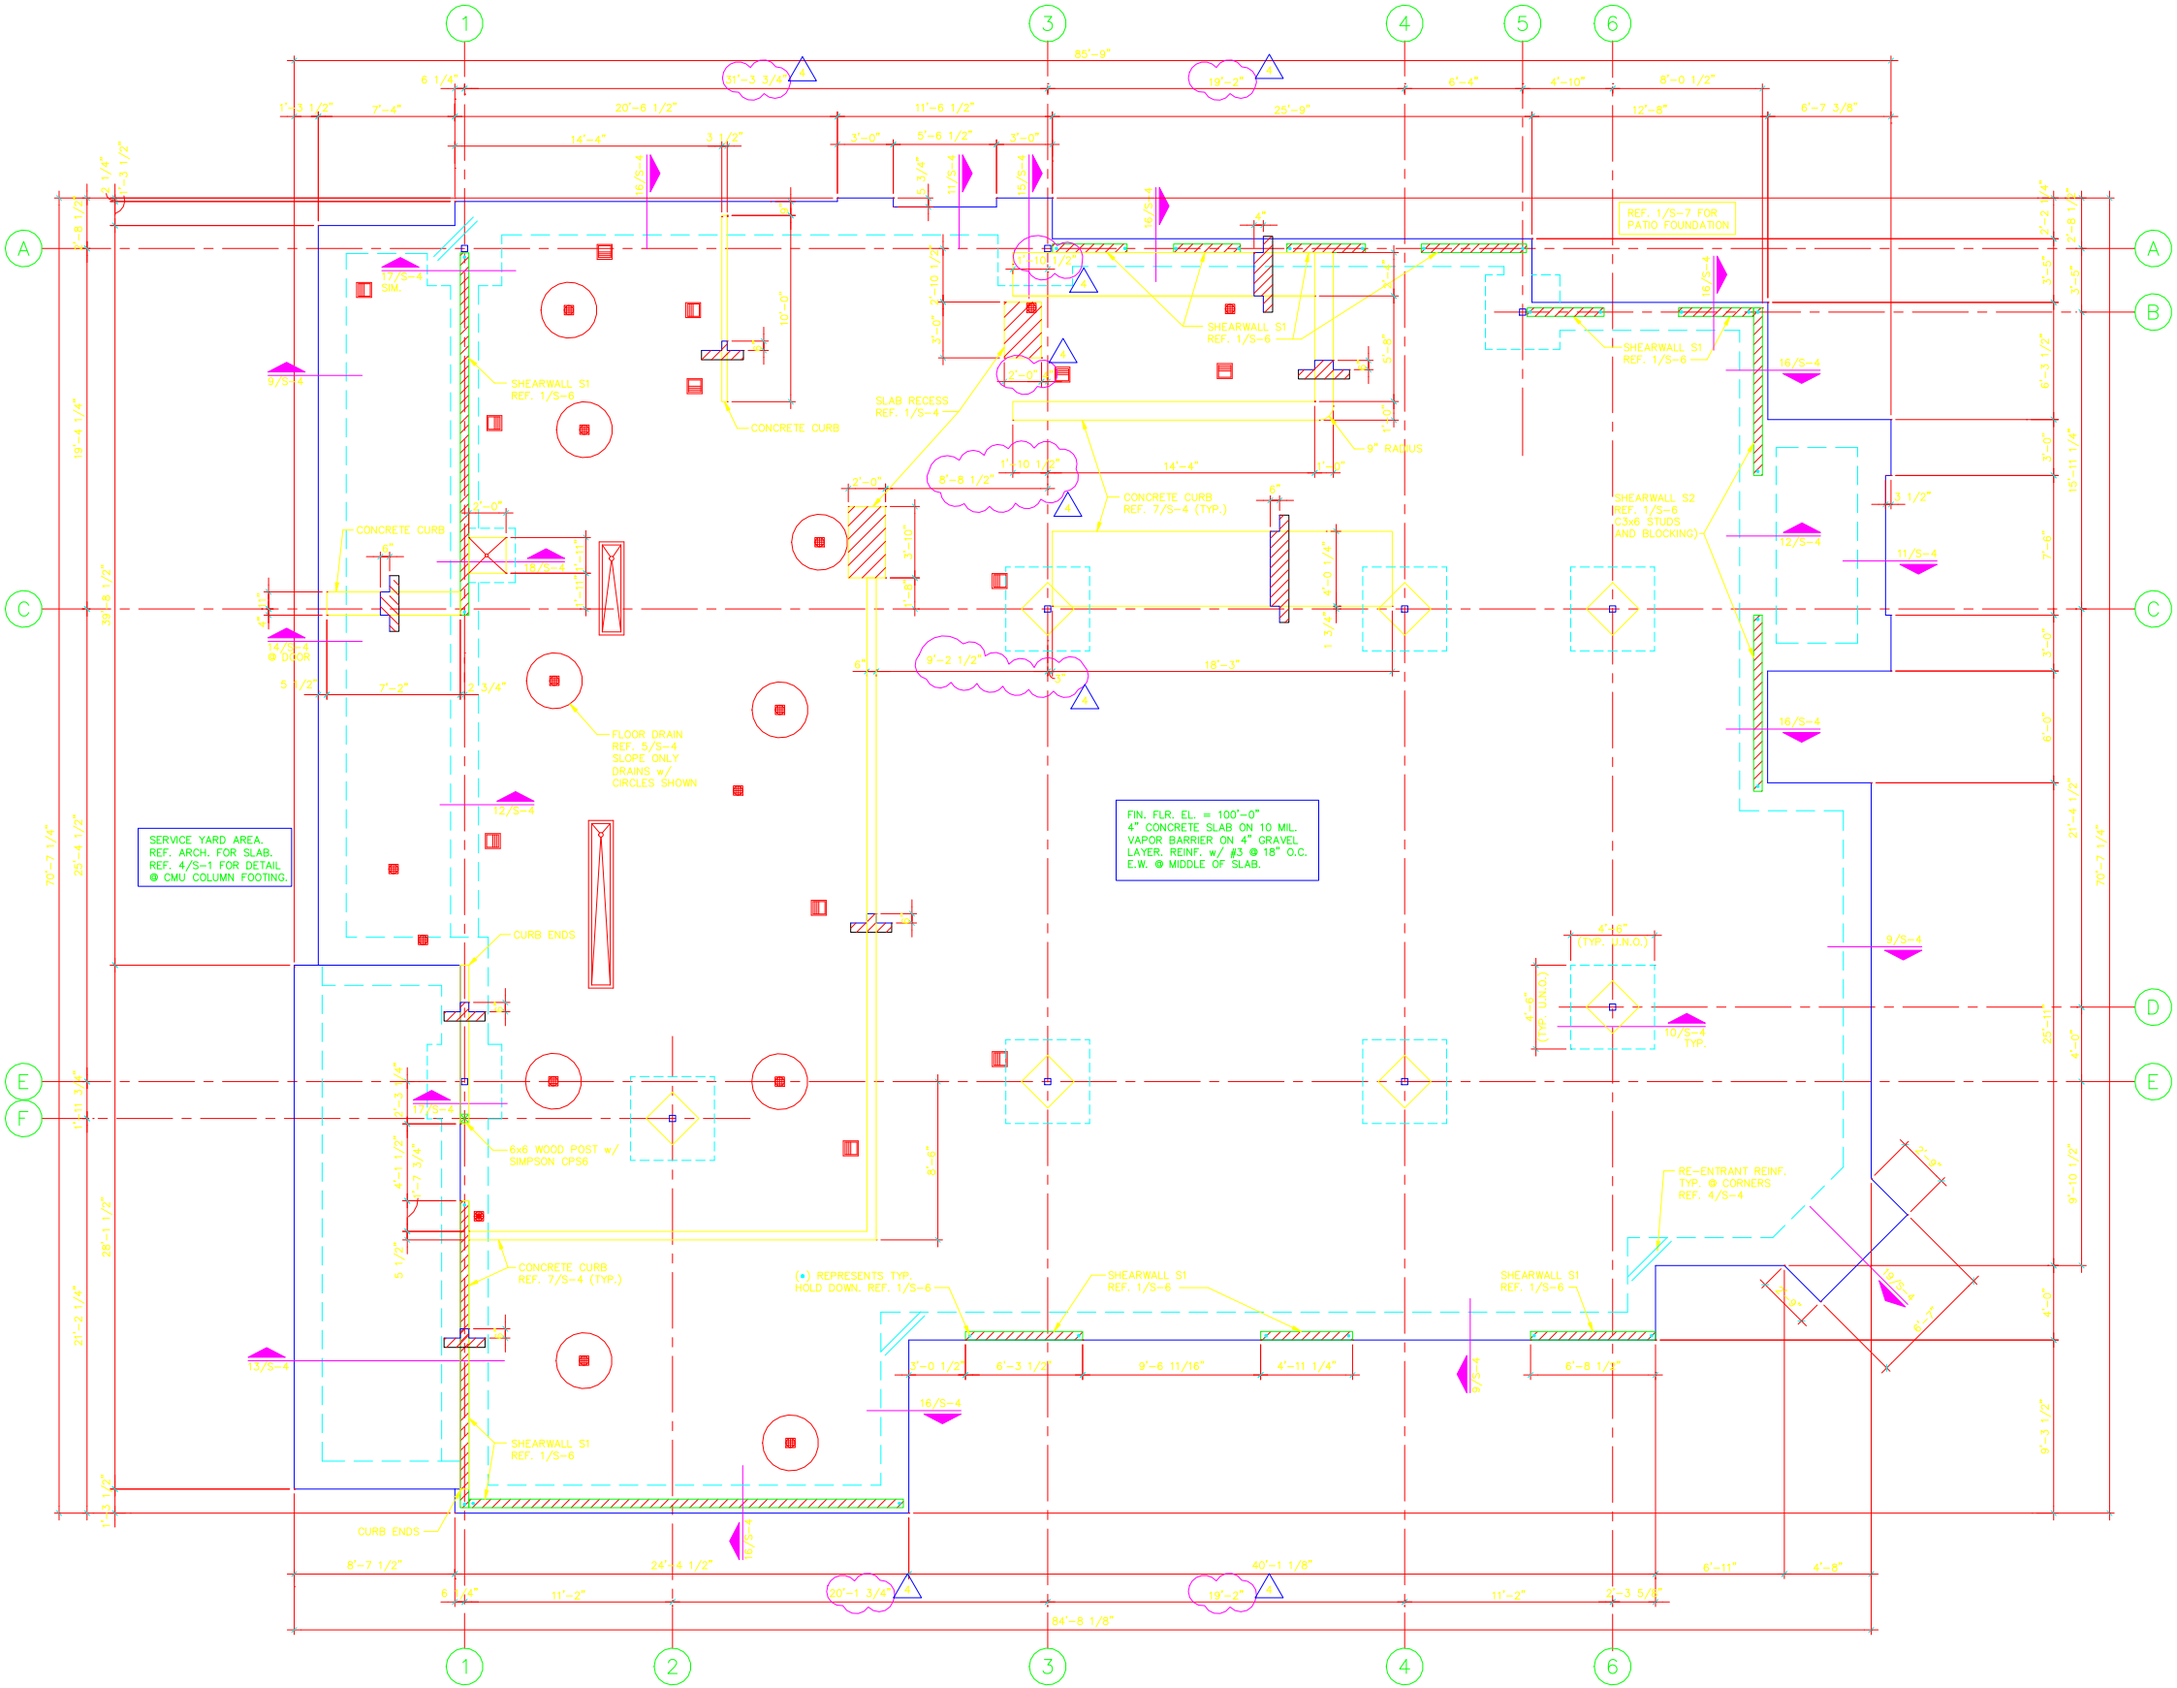
SERVICE YARD AREA.
REF. ARCH. FOR SLAB.
REF. 4/S-1 FOR DETAIL @ CMU COLUMN FOOTING.
FIN. FLR. EL. = 100'-0"
4" CONCRETE SLAB ON 10 MIL. VAPOR BARRIER ON 4" GRAVEL LAYER REINF. w/ #3 @ 18" O.C. E.W. @ MIDDLE OF SLAB.
REF. 1/S-7 FOR PATIO FOUNDATION
SHEARWALL S1 REF. 1/S-6
SHEARWALL S2 REF. 1/S-6 (2)x6 STUDS AND BLOCKING)
CONCRETE CURB
CONCRETE CURB REF. 7/S-4 (TYP.)
SLAB RECESS REF. 1/S-4
9" RADIUS
FLOOR DRAIN REF. 5/S-4 SLOPE ONLY DRAINS w/ CIRCLES SHOWN
CURB ENDS
6x6 WOOD POST w/ SIMPSON CPS6
RE-ENTRANT REINF. TYP. @ CORNERS REF. 4/S-4
(•) REPRESENTS TYP. HOLD DOWN. REF. 1/S-6
16/S-4
9/S-4
10/S-4 TYP.
12/S-4
11/S-4
13/S-4
14/S-4 @ DOOR
17/S-4 SIM.
18/S-4

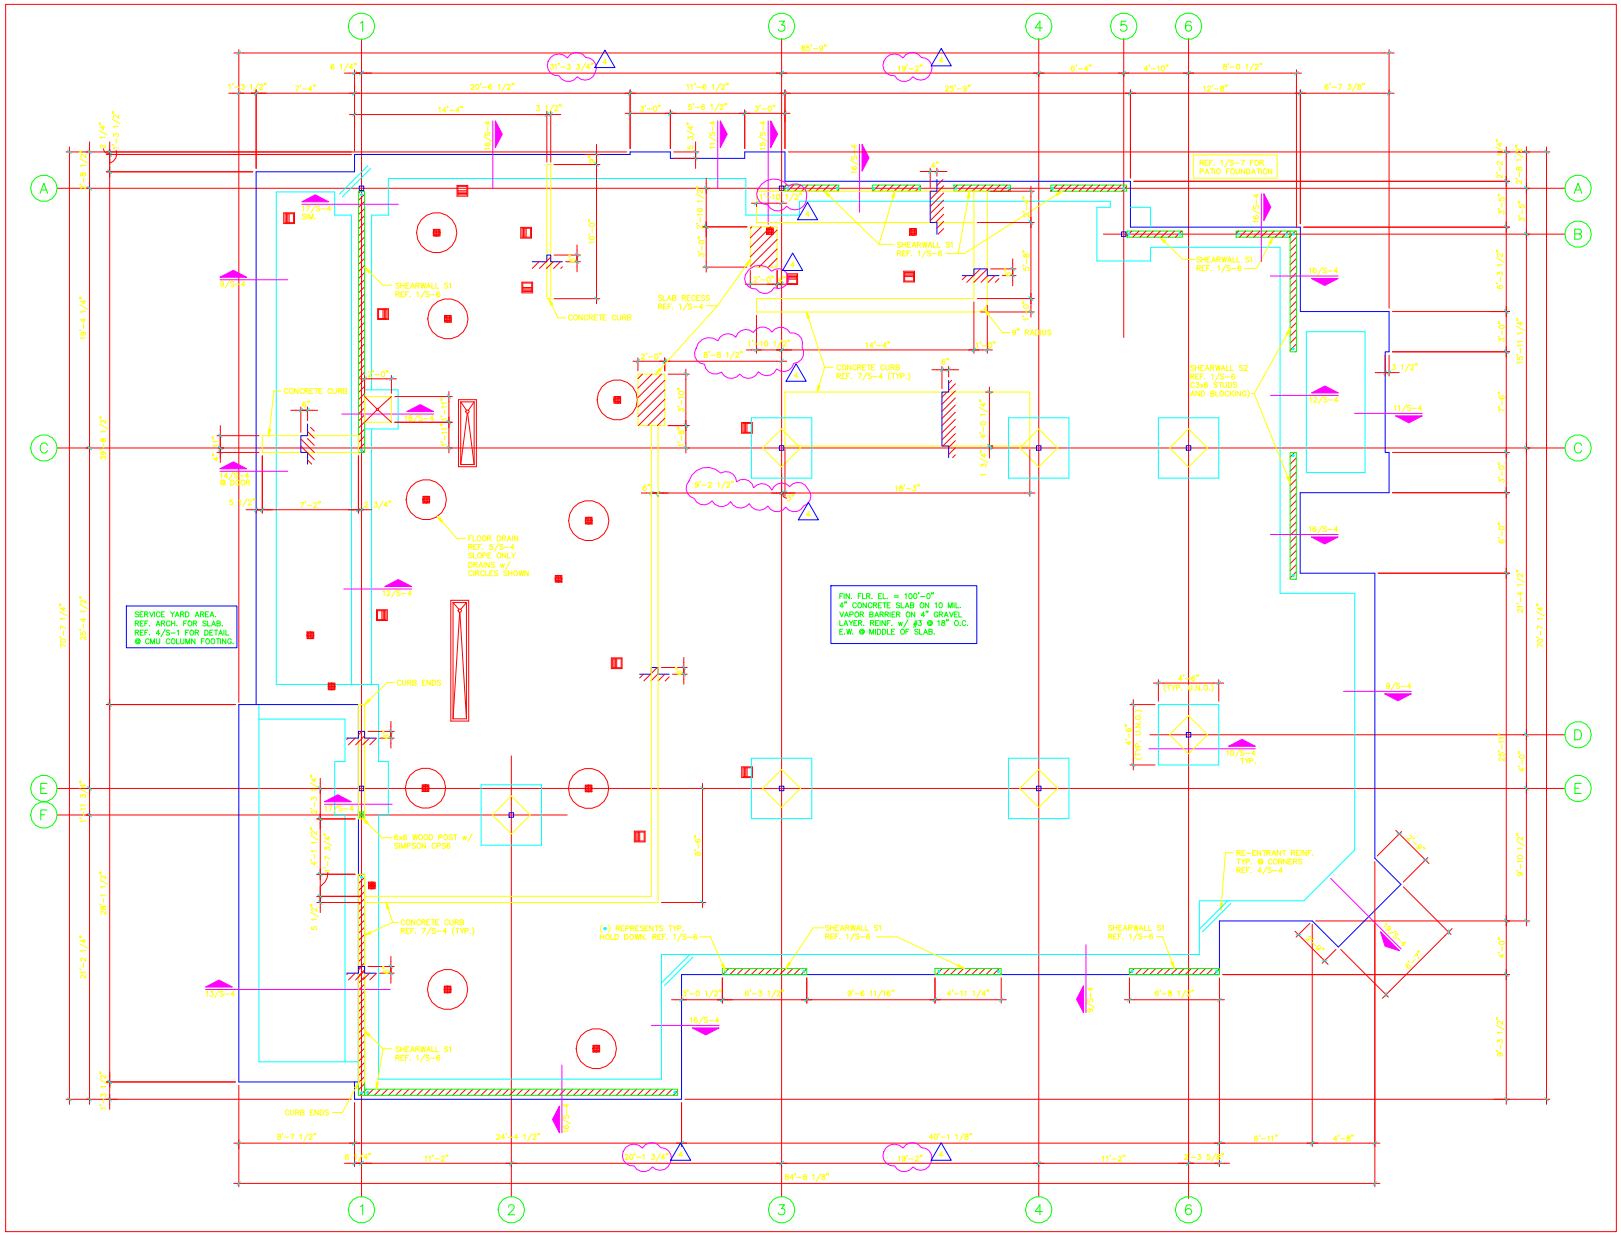
SERVICE YARD AREA. REF. ARCH. FOR SLAB. REF. 4/S-1 FOR DETAIL @ CMU COLUMN FOOTING.
FIN. FLR. EL. = 100'-0" 4" CONCRETE SLAB ON 10 MIL VAPOR BARRIER ON 4" GRAVEL LAYER. REINF. w/ #3 @ 18" O.C. E.W. @ MIDDLE OF SLAB.
REF. 1/S-7 FOR PATIO FOUNDATION
SHEARWALL S1 REF. 1/S-6
SHEARWALL S2 REF. 1/S-6 (3x6 STUDS AND BLOCKING)
CONCRETE CURB
CONCRETE CURB REF. 7/S-4 (TYP.)
SLAB RECESS REF. 1/S-4
9" RADIUS
FLOOR DRAIN REF. 5/S-4 SLOPE ONLY DRAINS w/ CIRCLES SHOWN
CURB ENDS
6x6 WOOD POST w/ SIMPSON CPS6
RE-ENTRANT REINF. TYP. @ CORNERS REF. 4/S-4
(•) REPRESENTS TYP. HOLD DOWN. REF. 1/S-6
85'-9"
84'-8 1/8"
40'-1 1/8"
24'-4 1/2"